


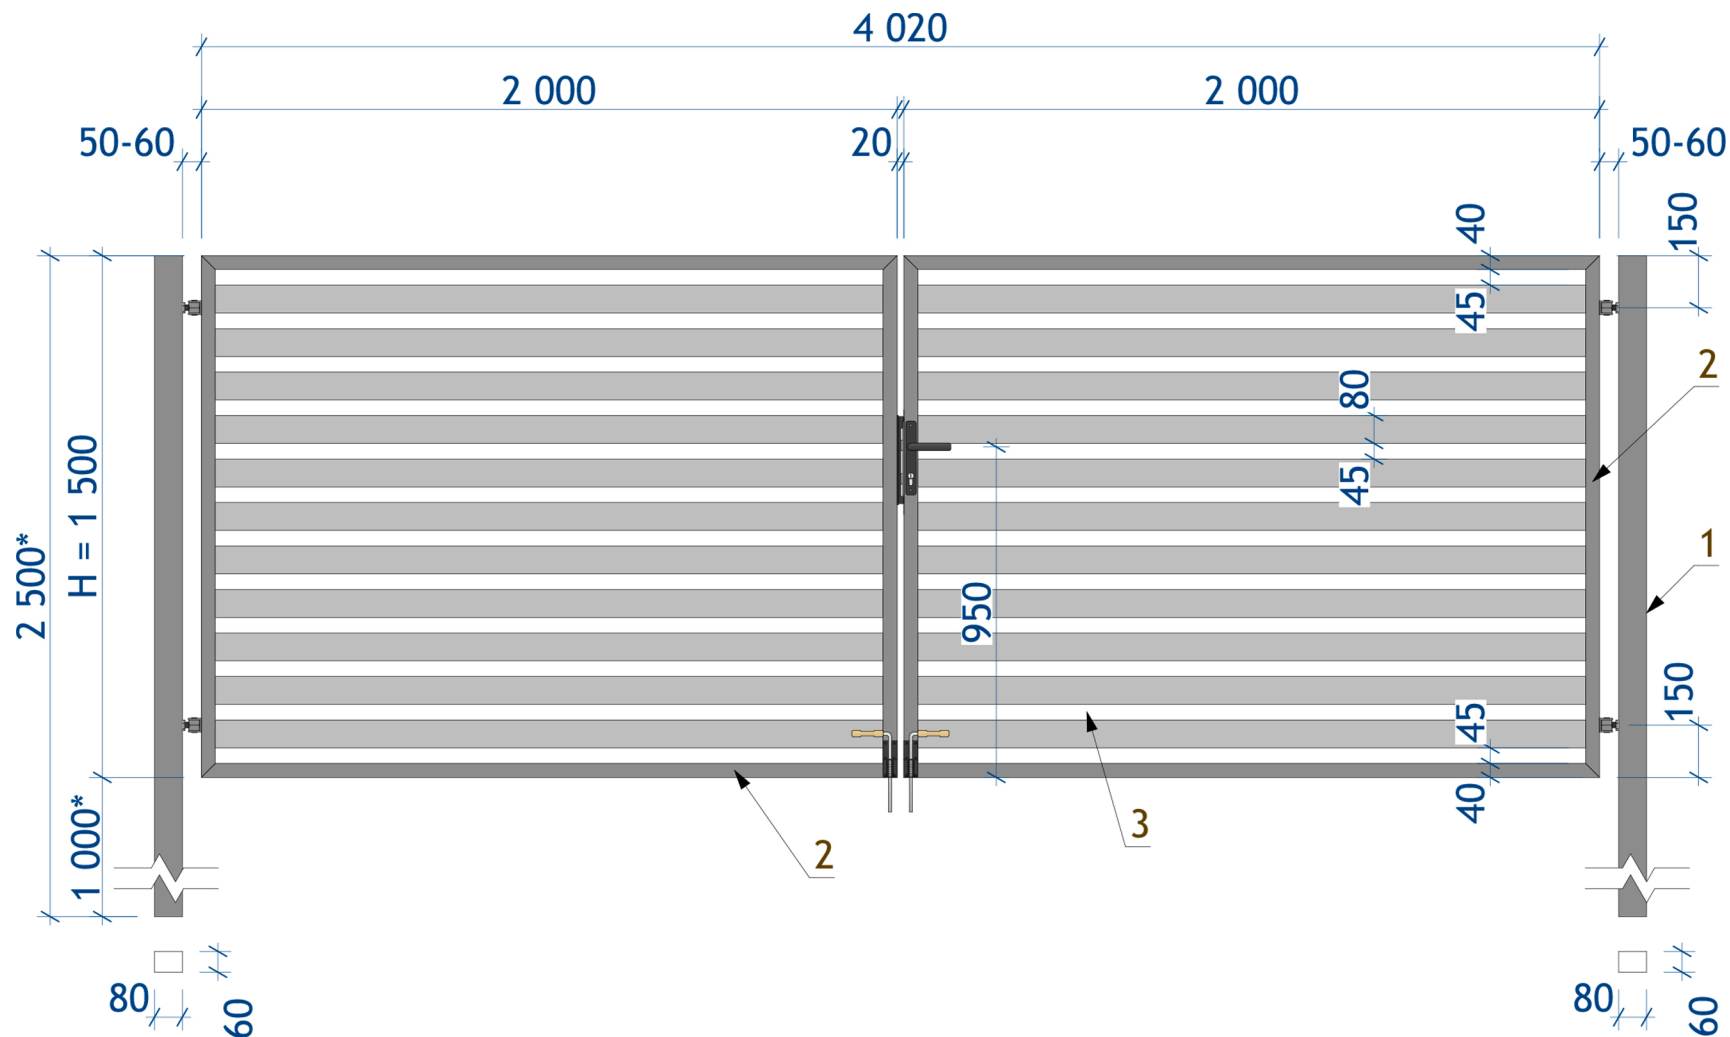

Dvoukřídlá brána "DELUXE" 1,50M/4,00M
 (2,00M + 2,00M)
 2,5M 80X60MM/2,0MM
 60X40MM/1,5MM
 80X20MM/1,2MM
 40MM + zámek

	POPIS	ROZMĚRY	DÉLKA
1	Sloupek	80X60X2,0MM	2500
2	Rám	60X40X1,5MM	7000
3	Výplň	80X20X1,2MM	2000